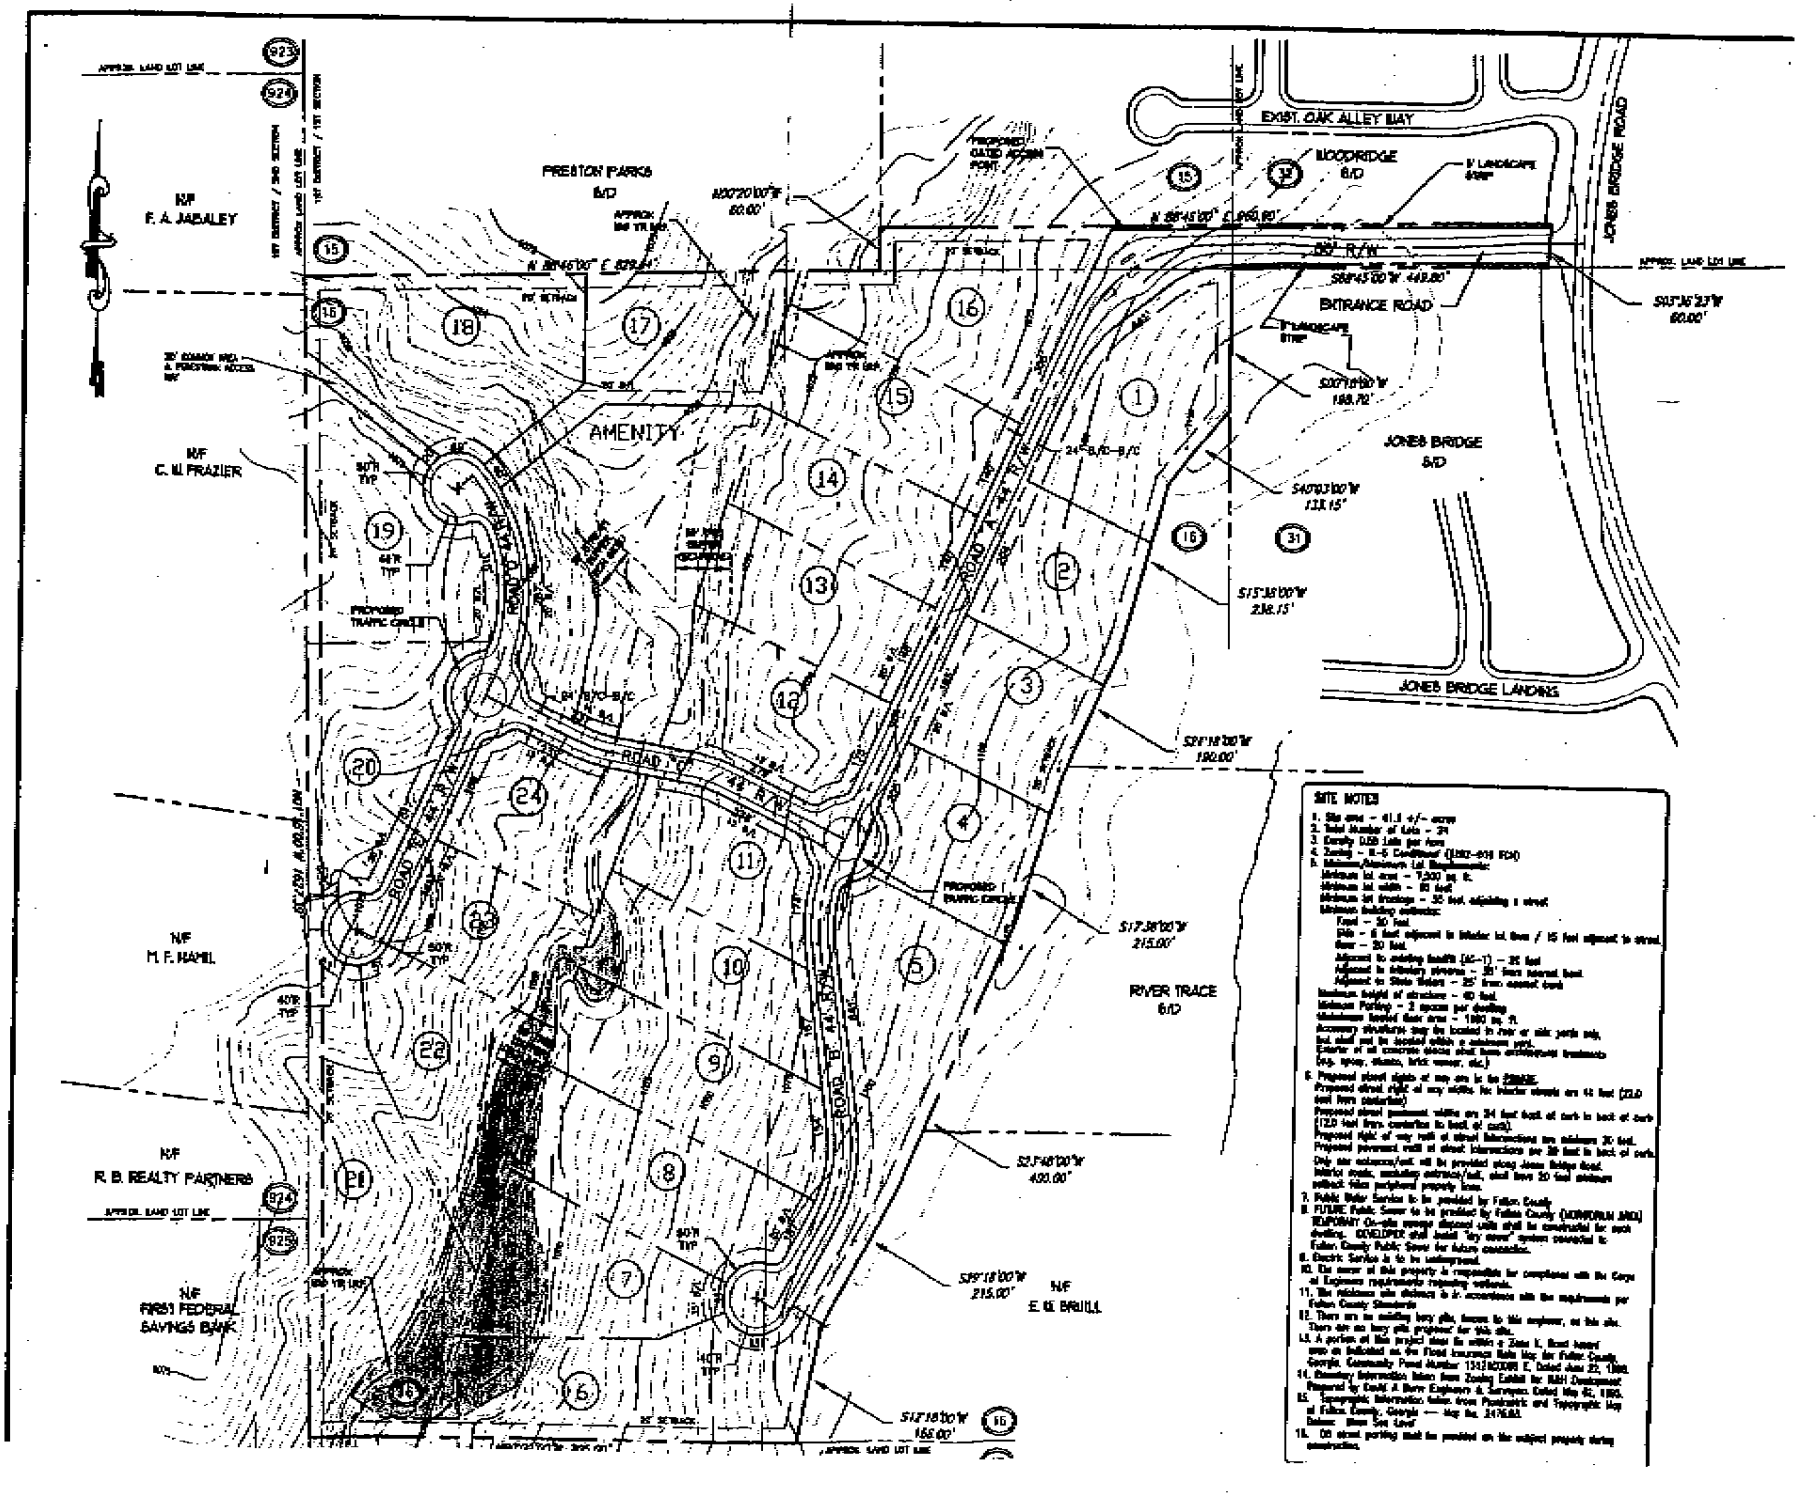
N/F
F. A. JABALEY
N/F
C. M. FRAZIER
N/F
M. F. HAMIL
N/F
R. B. REALTY PARTNERS
N/F
FIRST FEDERAL SAVINGS BANK
N/F
E. M. BRILL
PRESTON PARKS
S/D
AMENITY
RIVER TRACE
S/D
WOODRIDGE
S/D
JONES BRIDGE
S/D
EXIST. OAK ALLEY WAY
ENTRANCE ROAD
JONES BRIDGE ROAD
JONES BRIDGE LANDING
ROAD "A"
ROAD "B"
PROPOSED TRAFFIC CIRCLE
PROPOSED GATED ACCESS POINT
N 89°45'00" E 960.00'
S89°45'00"W 449.80'
S03°36'23"W 60.00'
S00°15'00"W 188.70'
S40°03'00"W 133.15'
S15°38'00"W 236.15'
S51°18'00"W 190.00'
S17°38'00"W 215.00'
S52°48'00"W 400.00'
S39°18'00"W 215.00'
S17°18'00"W 165.00'
N 89°46'00" E 879.41'
N00°20'00"W 60.00'
SITE NOTES